


APPS/00-N-QSS.301 THRU 316
APPS/00-N-QSS.320
APPS/00-NM-QSS.301
APPS/00-NQ-QSS.302
APPS/00-NQ-QSS.303
APPS/00-NQ-QSS.310 THRU 329
APPS/00-NQ-QSS.340 THRU 346

STANDARD STEEL DETAILS
STEEL SITE PLAN
STG BUILDING BASE PLATE PLAN
COLUMN SCHEDULE
BASE PLATE DETAILS
FRAMING PLANS
FRAMING ELEVATIONS


NOTES:

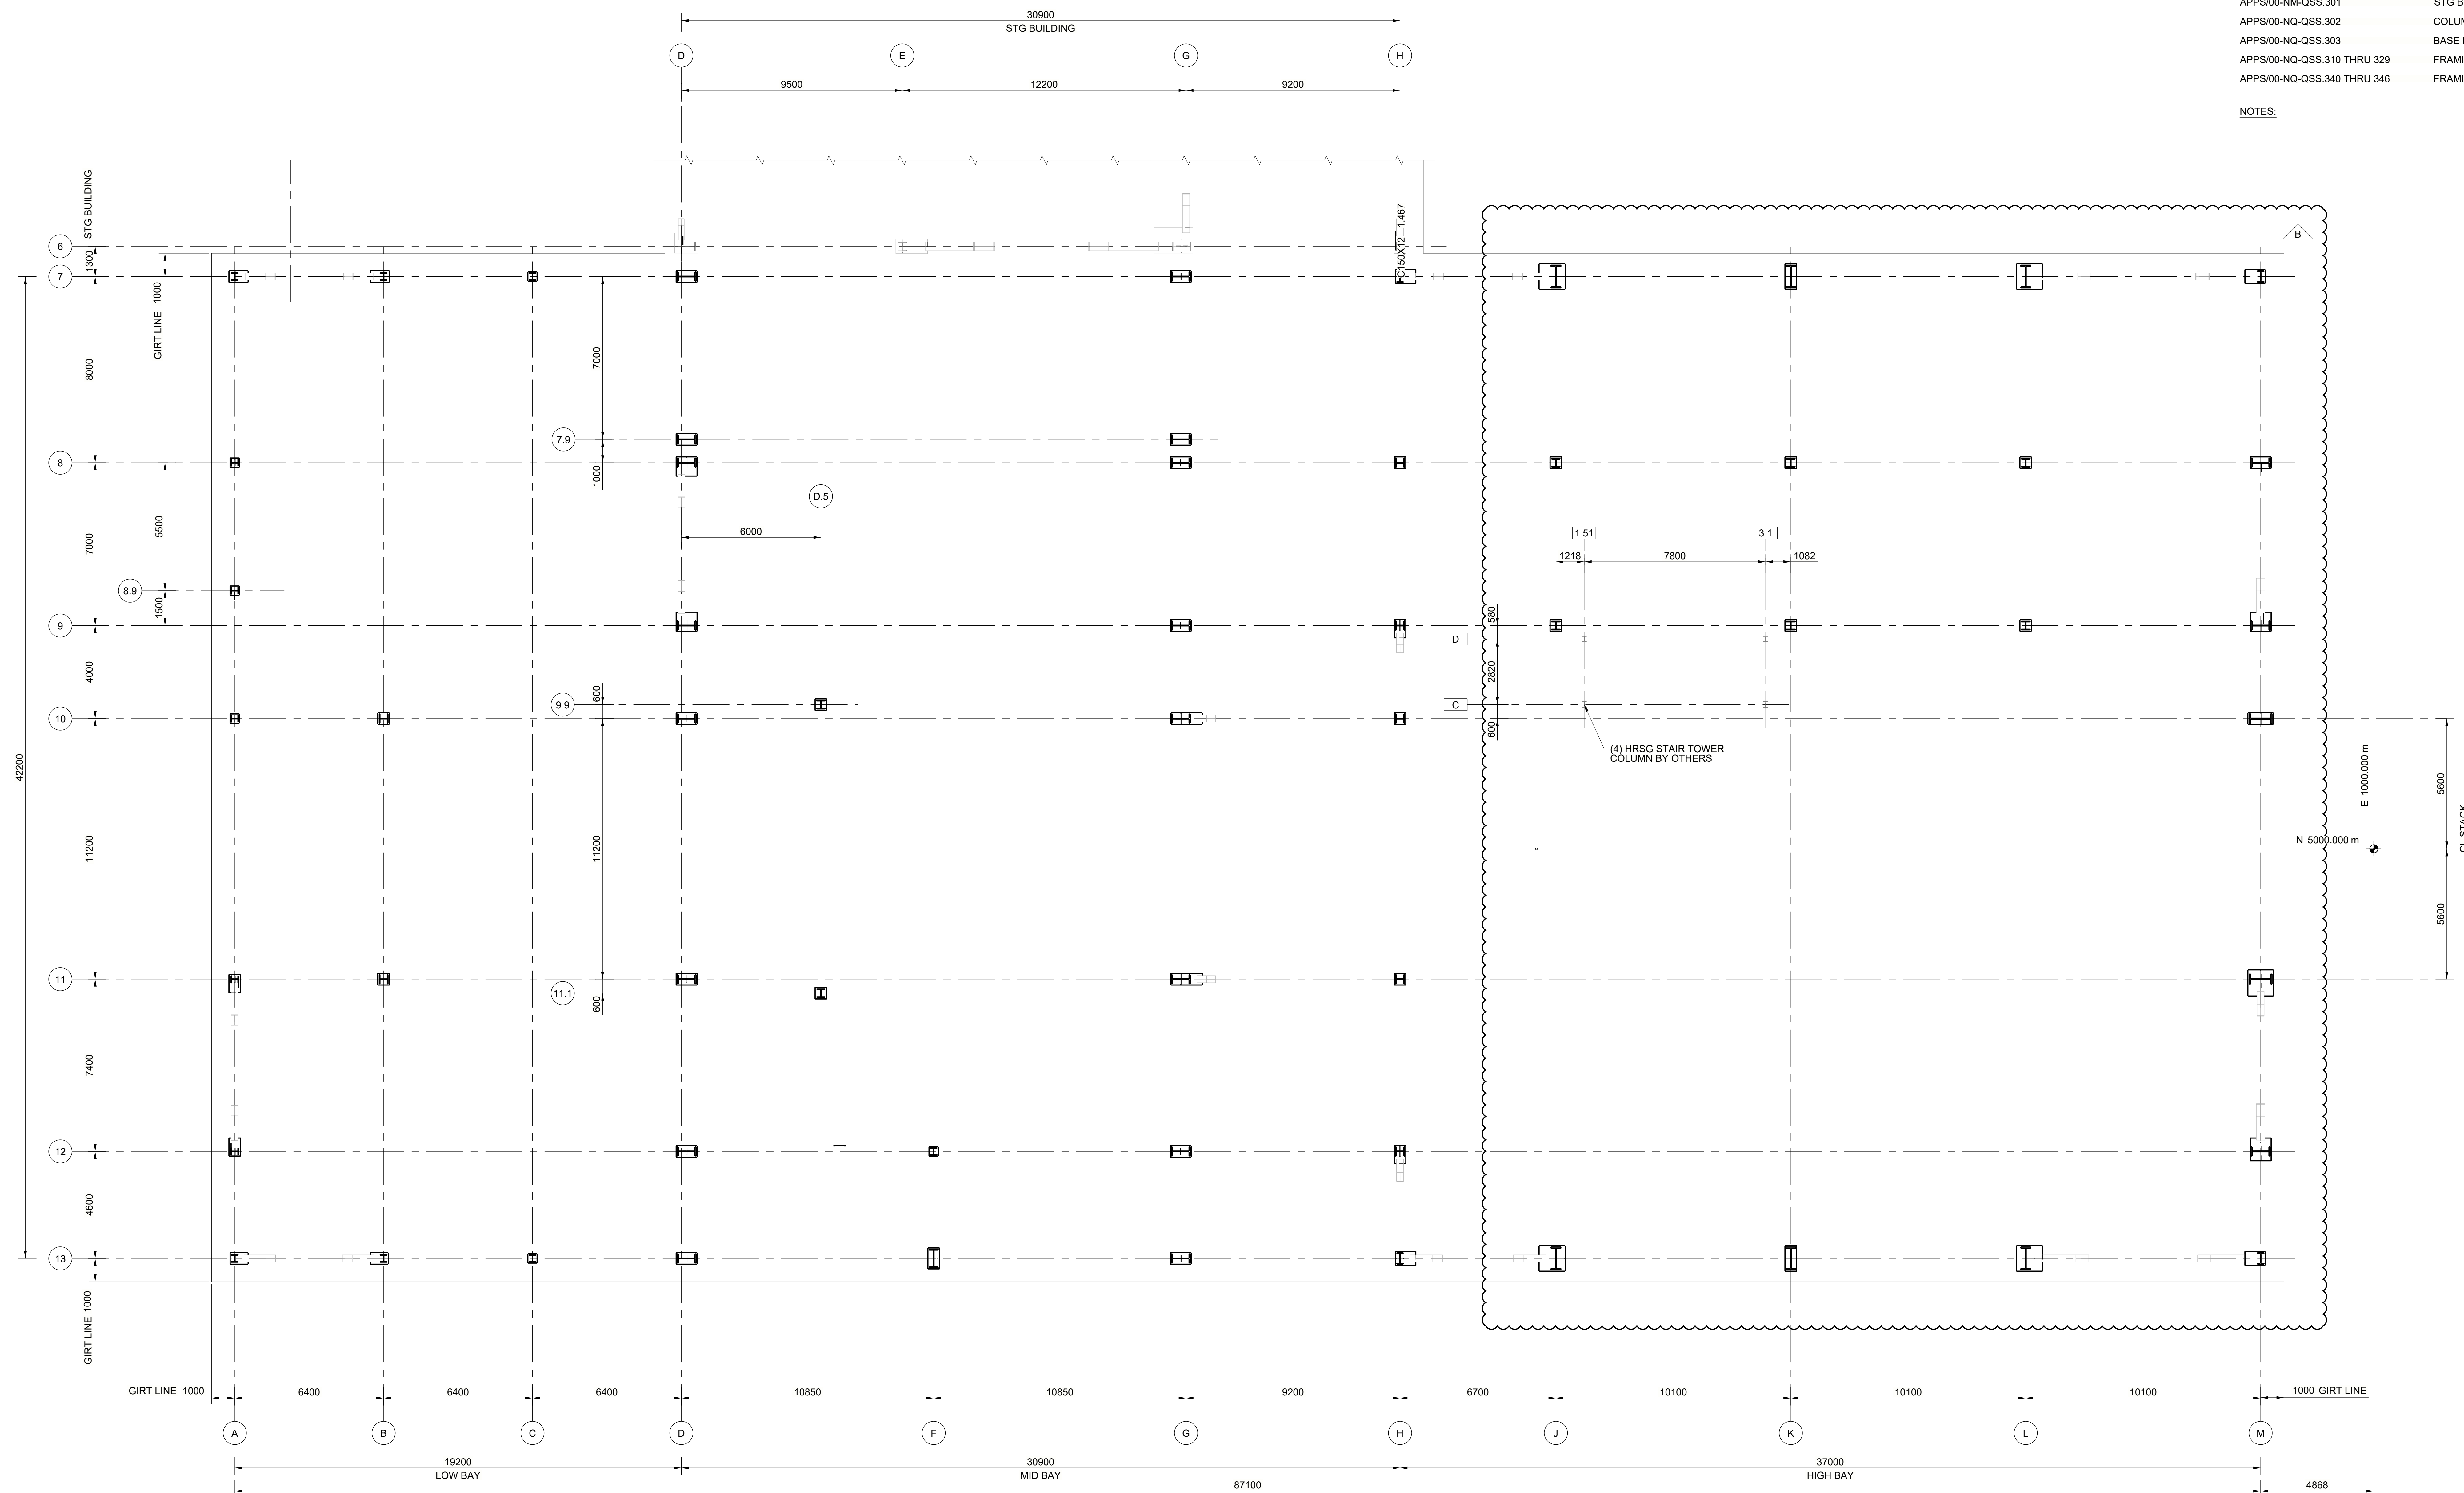

BASE PLATE PLAN
BOTTOM OF BASE PLATE ELEVATION PER COLUMN SCHEDULE

0 2000 4000

SCALE IN MILLIMETERS

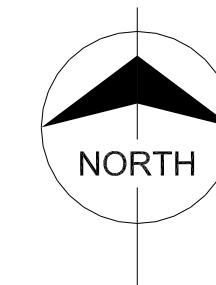

**ISSUED
FOR CONSTRUCTION**



Association of Professional Engineers & Geoscientists
of Saskatchewan

CERTIFICATE OF AUTHORIZATION

Burns & McDonnell Engineering Company, Inc.
Number 27321

Permission to Consult held by:

Discipline	Sk. Reg. No.	Signature
<u>STRUCTURAL</u>	<u>37495</u>	<u>[Signature]</u>

	SaskPower
	BASE PLATE PLAN
	GTG/HRSRG BUILDING
	SITE FACILITIES, BUILDINGS & STRUCTURES
	UNIT No. 00
	ASPEN

DRAFTING DEPT.	
DRAWN BY	E. QUICK
CHECKED BY	T. KLATT
DATE	2024-02-02
SCALE: AS SHOWN	SIZE: AD
DRAWING No.	
APPS	
00-NQ-QSS.301	

O	N	M	L	K	J	I	H	G	F	E	D	C	B	A
REVISED BY DATE AUTHORIZED BY APPROVED BY SEALED BY	REVISED BY DATE AUTHORIZED BY APPROVED BY SEALED BY	REVISED BY DATE AUTHORIZED BY APPROVED BY SEALED BY	REVISED BY DATE AUTHORIZED BY APPROVED BY SEALED BY	REVISED BY DATE AUTHORIZED BY APPROVED BY SEALED BY	REVISED BY DATE AUTHORIZED BY APPROVED BY SEALED BY	REVISED BY DATE AUTHORIZED BY APPROVED BY SEALED BY	REVISED BY DATE AUTHORIZED BY APPROVED BY SEALED BY	REVISED BY DATE AUTHORIZED BY APPROVED BY SEALED BY	REVISED BY DATE AUTHORIZED BY APPROVED BY SEALED BY	REVISED BY DATE AUTHORIZED BY APPROVED BY SEALED BY	REVISED BY DATE AUTHORIZED BY APPROVED BY SEALED BY	REVISED BY DATE AUTHORIZED BY APPROVED BY SEALED BY	REVISED BY DATE AUTHORIZED BY APPROVED BY SEALED BY	REVISED BY DATE AUTHORIZED BY APPROVED BY SEALED BY
													UPDATED AND ISSUED FOR CONSTRUCTION AREAS PREVIOUSLY ON HOLD	ISSUED FOR CONSTRUCTION